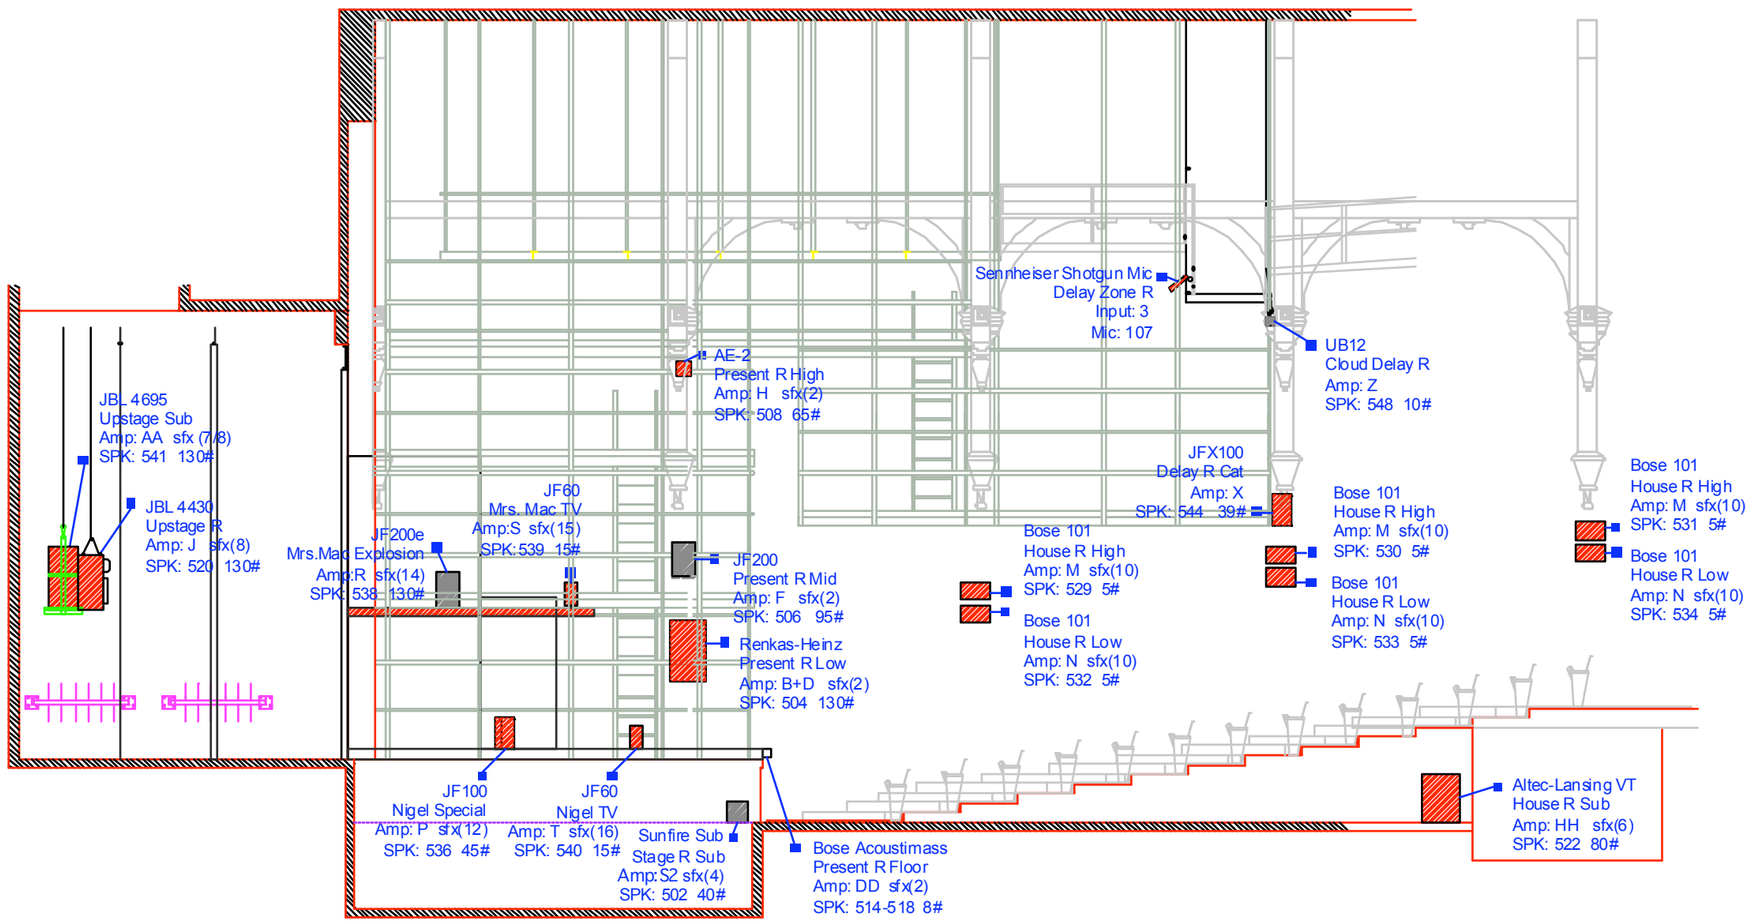

Yale School of Drama
Department of Technical
Design & Production

222 York Street
New Haven, Connecticut 06520

The People Next Door

The People Next Door

Section

DESIGNER: Sharath Patel

ASSISTANT: Kat Tharp

DWG DATE: 12/1/05 | PLOT DATE: 2/21/06

REV DATE: 1/30/06 | FILENAME:

SCALE: 1/8" =1 '-0"

INVENTORY:

SC1